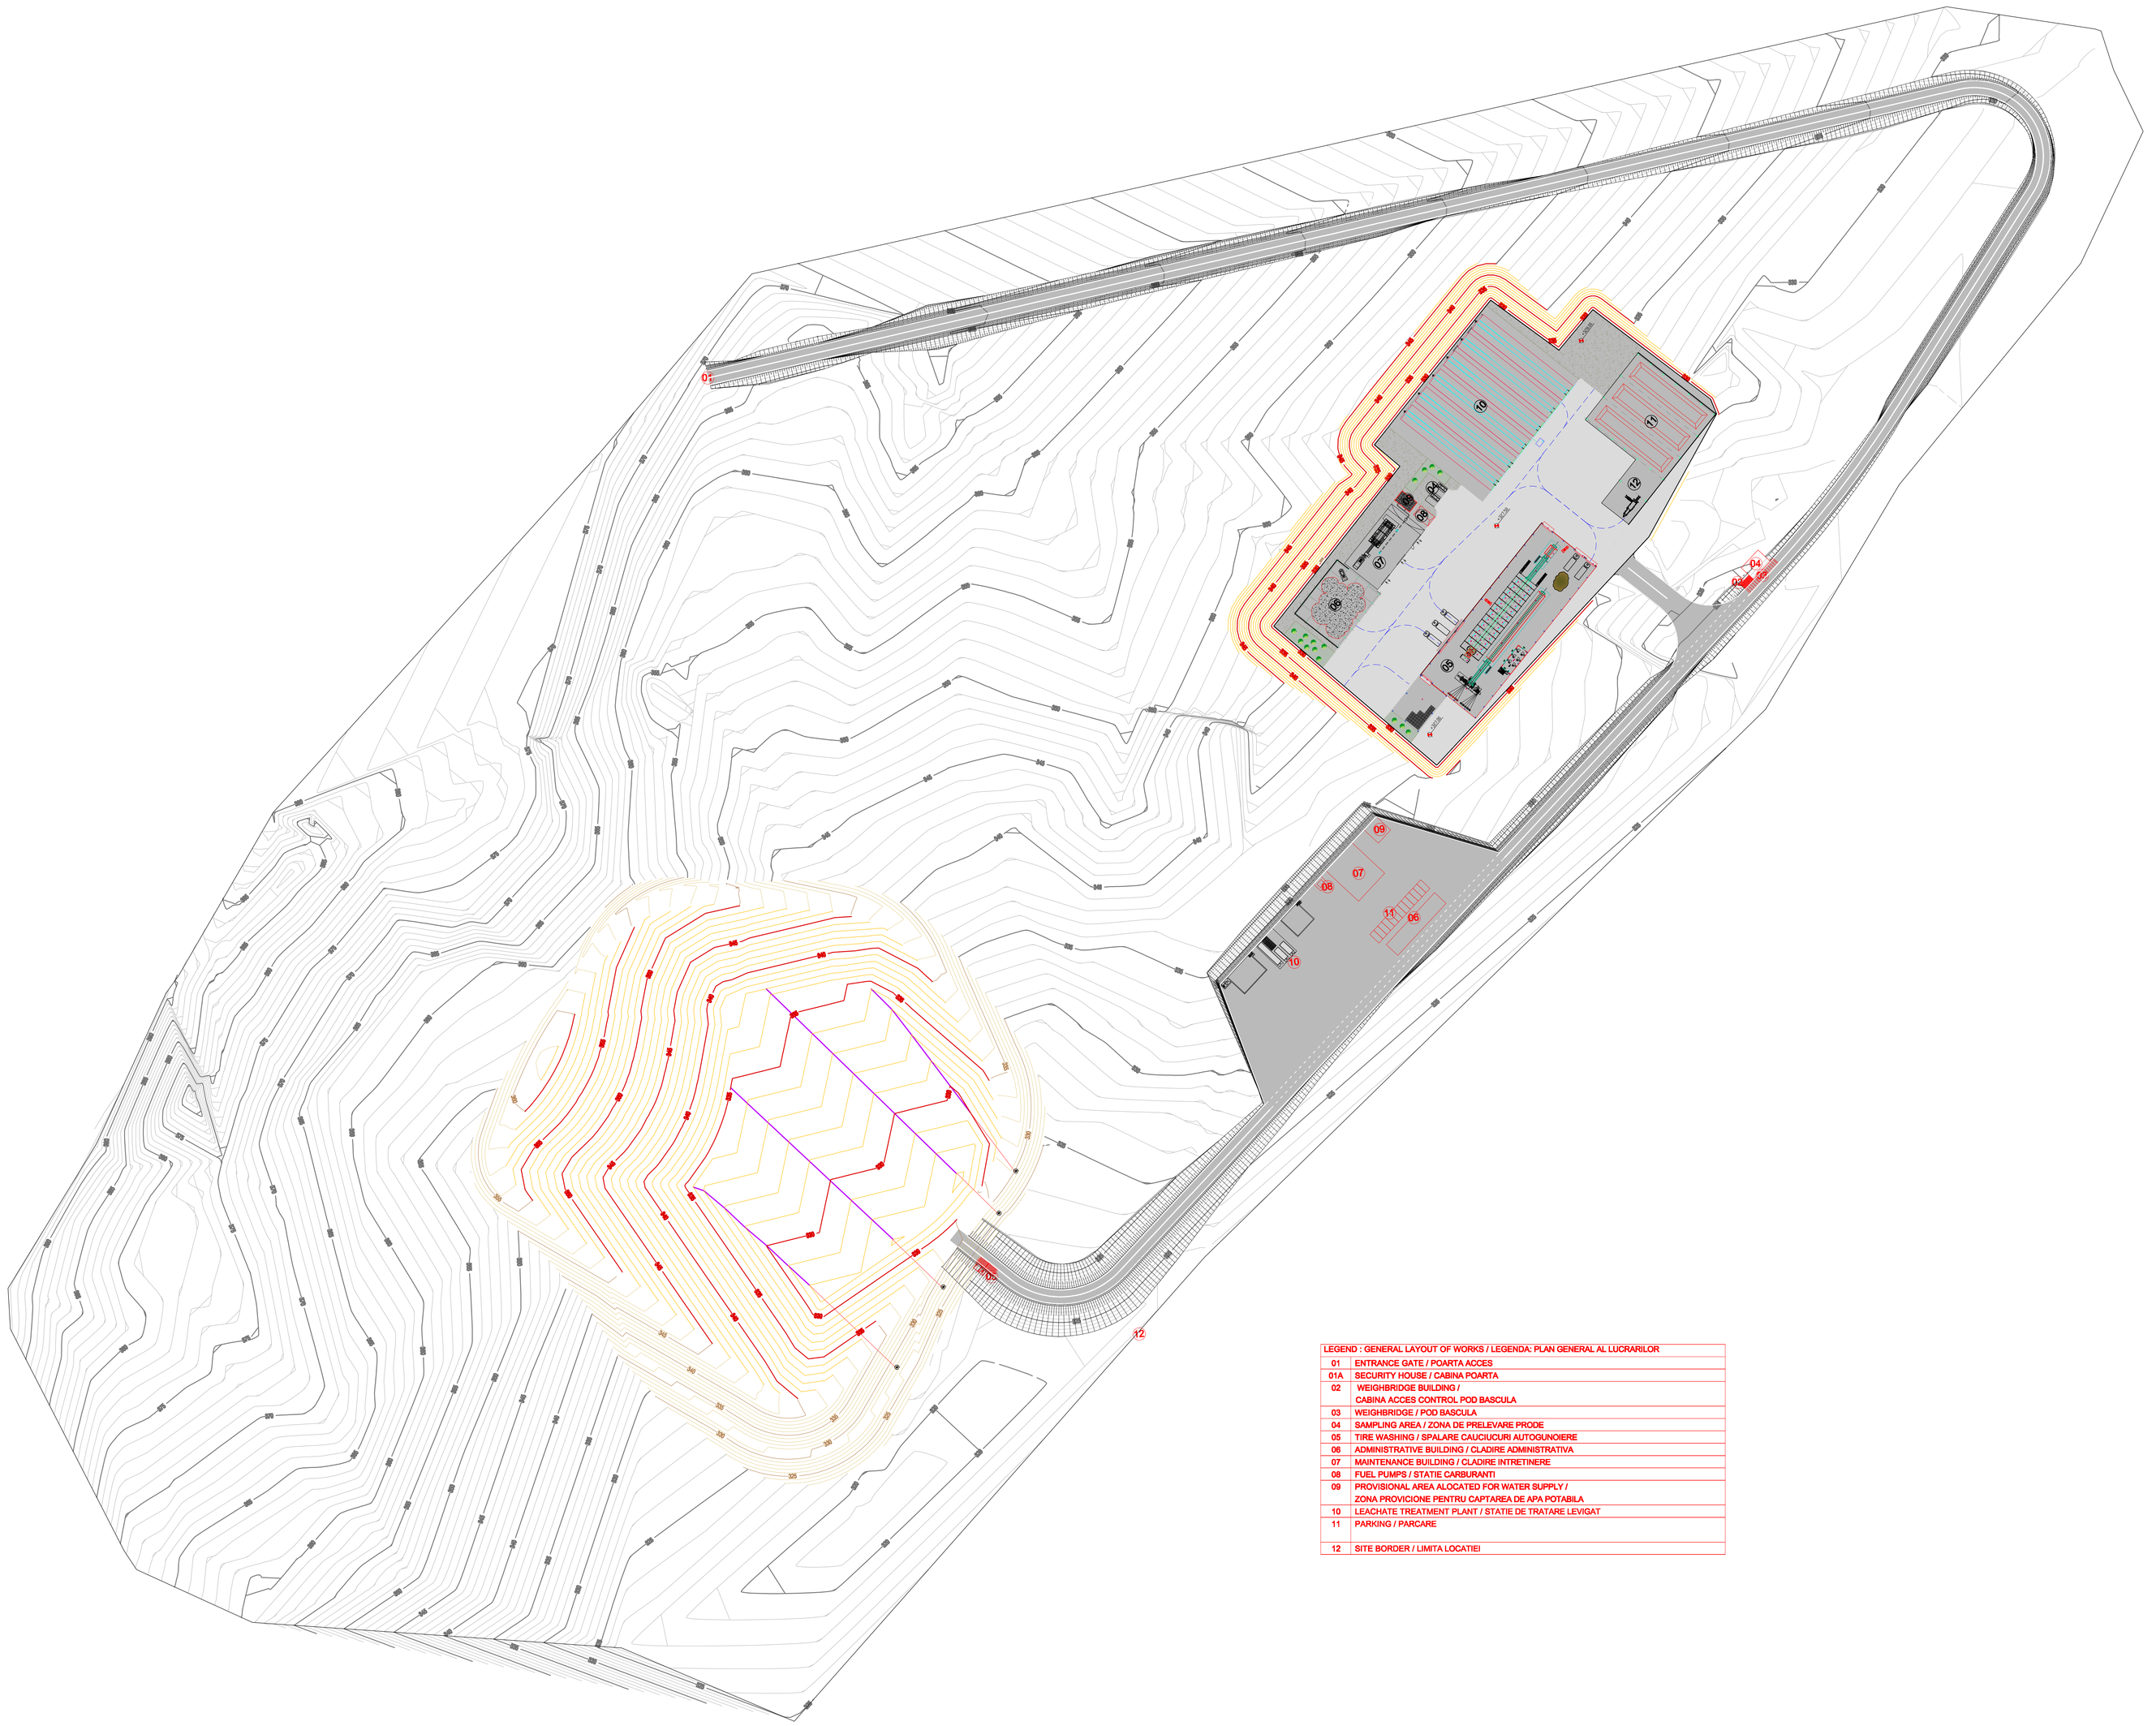


LEGEND / LEGENDA

1. ENTRANCE GATE / POARTA ACCES
2. WEIGHBRIDGE BUILDING/.....
3. WEIGHBRIDGE / POD BASCULA
4. PARKING / PARCARE
5. MRF BUILDING/.....
6. MSW UNLOADING AREA - COVERED AREA / ZONA DE DESCARCARE A DESEURILOR SOLIDE MUNICIPAL
7. MECHANICAL PRE-TREATMENT BUILDING/....
8. ADMINISTRATION BUILDING / CLADIRE ADMINISTRATIVA
9. BIOFILTER / BIOFILTRU
10. BIOLOGICAL TREATMENT HEAPS / ..... DE TRATARE BIOLOGICA
11. MATURATION AREA - COVERED AREA / ZONA DE MATURARE - ACOPERITA
12. MOBILE DRUM REFINING SCREEN / PANOU DE SILEFIRE CU TAMBUR MOBIL
13. SITE BORDER / LIMITA LOCATIEI
14. TIRE WASHING / SPALARE CAUCIUCURI AUTOGUNOIERE
15. ADMINISTRATIVE BUILDING / CLADIRE ADMINISTRATIVA
16. MAINTENANCE BUILDING / CLADIRE INTRETINERE
17. FUEL PUMPS / STATIE CARBURANTI
18. PROVISIONAL AREA ALOCATED FOR WATER SUPPLY / ZONA PROVICIONE PENTRU CAPTAREA DE APA POTABILA
19. LEACHATE TREATMENT PLANT / STATIE DE TRATARE LEVIGAT
20. SANITARY LANDFILL /...

LEGEND : GENERAL LAYOUT OF WORKS / LEGENDA: PLAN GENERAL AL LUCRARILOR	
01	ENTRANCE GATE / POARTA ACCES
01A	SECURITY HOUSE / CABINA POARTA
02	WEIGHBRIDGE BUILDING / CABINA ACCES CONTROL POD BASCULA
03	WEIGHBRIDGE / POD BASCULA
04	SAMPLING AREA / ZONA DE PRELEVARE PROBE
05	TIRE WASHING / SPALARE CAUCIUCURI AUTOGUNOIERE
06	ADMINISTRATIVE BUILDING / CLADIRE ADMINISTRATIVA
07	MAINTENANCE BUILDING / CLADIRE INTRETINERE
08	FUEL PUMPS / STATIE CARBURANTI
09	PROVISIONAL AREA ALOCATED FOR WATER SUPPLY / ZONA PROVICIONE PENTRU CAPTAREA DE APA POTABILA
10	LEACHATE TREATMENT PLANT / STATIE DE TRATARE LEVIGAT
11	PARKING / PARCARE
12	SITE BORDER / LIMITA LOCATIEI

Verificator M.L.P.T.L.	Name/Nume	Signature/Semnatura	/Centre	/ Referat / Expertiza nr. / Data	
Revision no./Data (Revizia nr./Data):	Object of the revision (Obiectul reviziei):			Signature/Semnatura:	

Project: / Proiect:	TECHNICAL ASSISTANCE SOP ENVIRONMENT AXIS 5/ SUPPORT FOR "AM POS MEDIU" FOR PREPARING THE FINANCED PROJECTS PROFOLIO THROUGH AXIS 5 FROM POS MEDIU- VALCEA COUNTY ASISTENTA TEHNICA -AXA 5 POS MEDIU / SPRIJIN PENTRU AM POS MEDIU IN VEDEREA PREGATIRII PORTOFOLIULUI DE PROIECTE FINANTATE PRIN AXA 5 DIN POS MEDIU-JUDETUL VALCEA
BENEFICIARY: / BENEFICIAR:	County Council / Consiliul Judetean; European Union / Uniunea Europeana; Government of Romania / Guvernul Romaniei; Ministry of Environment and Forests / Ministerul Mediului si Padurilor
CONSORTIUM: / CONSORTIU:	EPEM; ISPE

Object no.	CENTRAL WASTE MANAGEMENT FACILITY FOR NONHAZARDOUS WASTE IN ROESTI - VALCEA COUNTY	Scale (Scara) 1:1000	Date (Data) 01.2011	Phase (Faza) F.S.
Drawing Title	GENERAL LAYOUT			
Obiect nr.	INSTALATIE CENTRALA DE MANAGMENT DESEURI PENTRU DESEURI NEPERICULOASE IN ROESTI, JUDETUL VALCEA	Cod proiect (Cod/a proiect):	No. (Nr.): 1.2	
Titlul plansei	PLAN GENERAL			
Designed (Proiectat)	Konstantinos Nasum			
Checked (Verificat)	Anna Karkaci			
Project Manager (Sef proiect)	Konstantinos Chatziiakthertou			