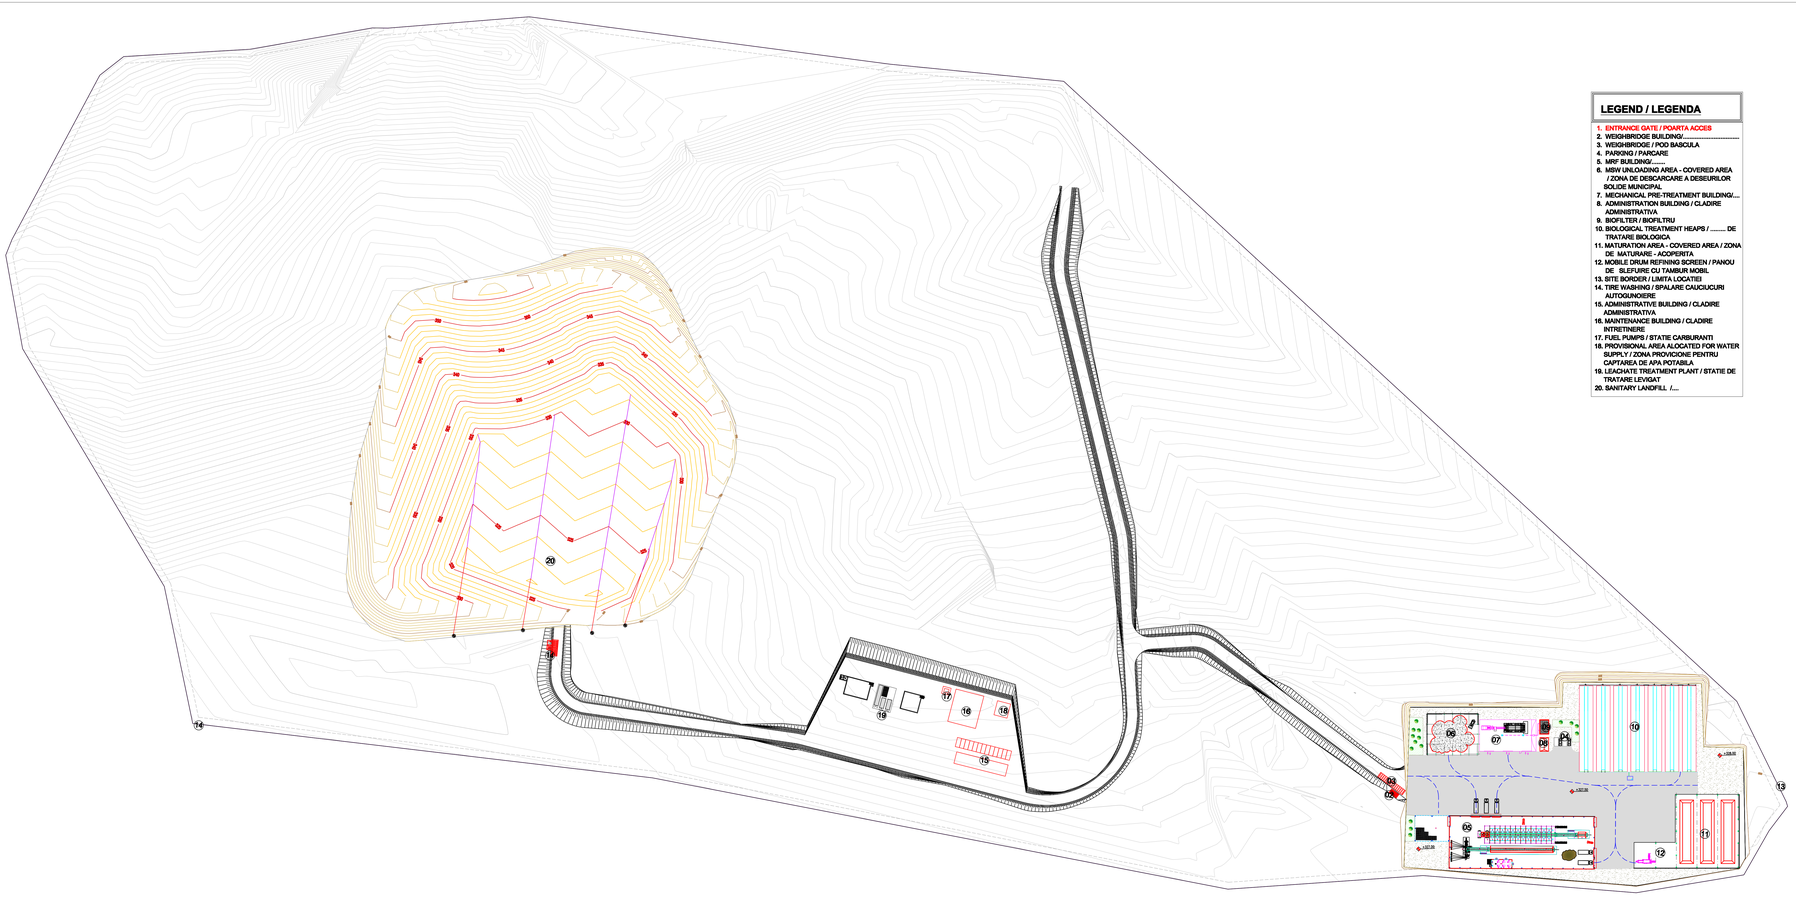


LEGEND / LEGENDA

1. ENTRANCE GATE / POARTA ACCES
2. WEIGHBRIDGE BUILDING/.....
3. WEIGHBRIDGE / POD BASCULA
4. PARKING / PARCARE
5. MRF BUILDING/.....
6. MSW UNLOADING AREA - COVERED AREA / ZONA DE DESCARCARE A DESEURILOR SOLIDE MUNICIPAL
7. MECHANICAL PRE-TREATMENT BUILDING/....
8. ADMINISTRATION BUILDING / CLADIRE ADMINISTRATIVA
9. BIOFILTER / BIOFILTRU
10. BIOLOGICAL TREATMENT HEAPS / ..... DE TRATARE BIOLOGICA
11. MATURATION AREA - COVERED AREA / ZONA DE MATURARE - ACOPERITA
12. MOBILE DRUM REFINING SCREEN / PANOU DE SLEFUIRE CU TAMBUR MOBIL
13. SITE BORDER / LIMITA LOCATIEI
14. TIRE WASHING / SPALARE CAUCIUCURI AUTOGUNOIERE
15. ADMINISTRATIVE BUILDING / CLADIRE ADMINISTRATIVA
16. MAINTENANCE BUILDING / CLADIRE INTRETINERE
17. FUEL PUMPS / STATIE CARBURANTI
18. PROVISIONAL AREA ALOCATED FOR WATER SUPPLY / ZONA PROVICIONE PENTRU CAPTAREA DE APA POTABILA
19. LEACHATE TREATMENT PLANT / STATIE DE TRATARE LEVIGAT
20. SANITARY LANDFILL /.....

Verificator ALL.P.T.L.	Name/Nume	Signature/Semnatura	Cantra	/ Refera / Cyerba nr. / Data
Revision no./Data (Revizia nr./Data)	Object of the revision (Obiectul revizie)			Signature/Semnatura

Project:	TECHNICAL ASSISTANCE BOP ENVIRONMENT AXIS 6: SUPPORT FOR "JAS POIS MEDIU" FOR PREPARING THE FINANCED PROJECTS PROFILO TEMATICO AXIS 3 POIM POS MEDIO VALCEA COUNTY
Project:	ASISTENTA TEHNICA AXA 6 POS MEDIU I SPRIJIN PENTRU JAS POS MEDIU IN VEDEREA PREGATIRII PORTOFOLIILOR DE PROIECTE FINANTATE PRIN AXA 3 IMN POS MEDIU-JUDETUL VALCEA
BENEFICIARY:	County Council Consiliul Judetean
BENEFICIAR:	European Union Uniunea Europeana / Government of Romania Guvernul Romaniei / Ministry of Environment and Forests Ministerul Mediului si Padurilor
CONSORTIUM:	EPEM / ISPE
CONSORTIU:	

Object no.	CENTRAL WASTE MANAGEMENT FACILITY FOR NONHAZARDOUS WASTE IN ROSETI - VALCEA COUNTY	Scale (Scara)	Date (Data)	Plane (Foaie)
Drawing Title:	GENERAL LAYOUT	1/1000	01.2011	F.6.
Obiect nr.	INSTALATIE CENTRALA DE MANAGEMENT DESEURI PENTRU DESEURI NEPERICULOASE ROSETI, JUDETUL VALCEA			Nr. (Nr.)
Titlul planse:	PLAN GENERAL			1.2

Designed (Proiectat)	Konstantinos Nikolaou		Cod printed (Cotele pe plan)
Checked (Verificat)	Anna Karteri		
Project Manager (Sef proiect)	Konstantinos Chatzidakis/Ikarou		