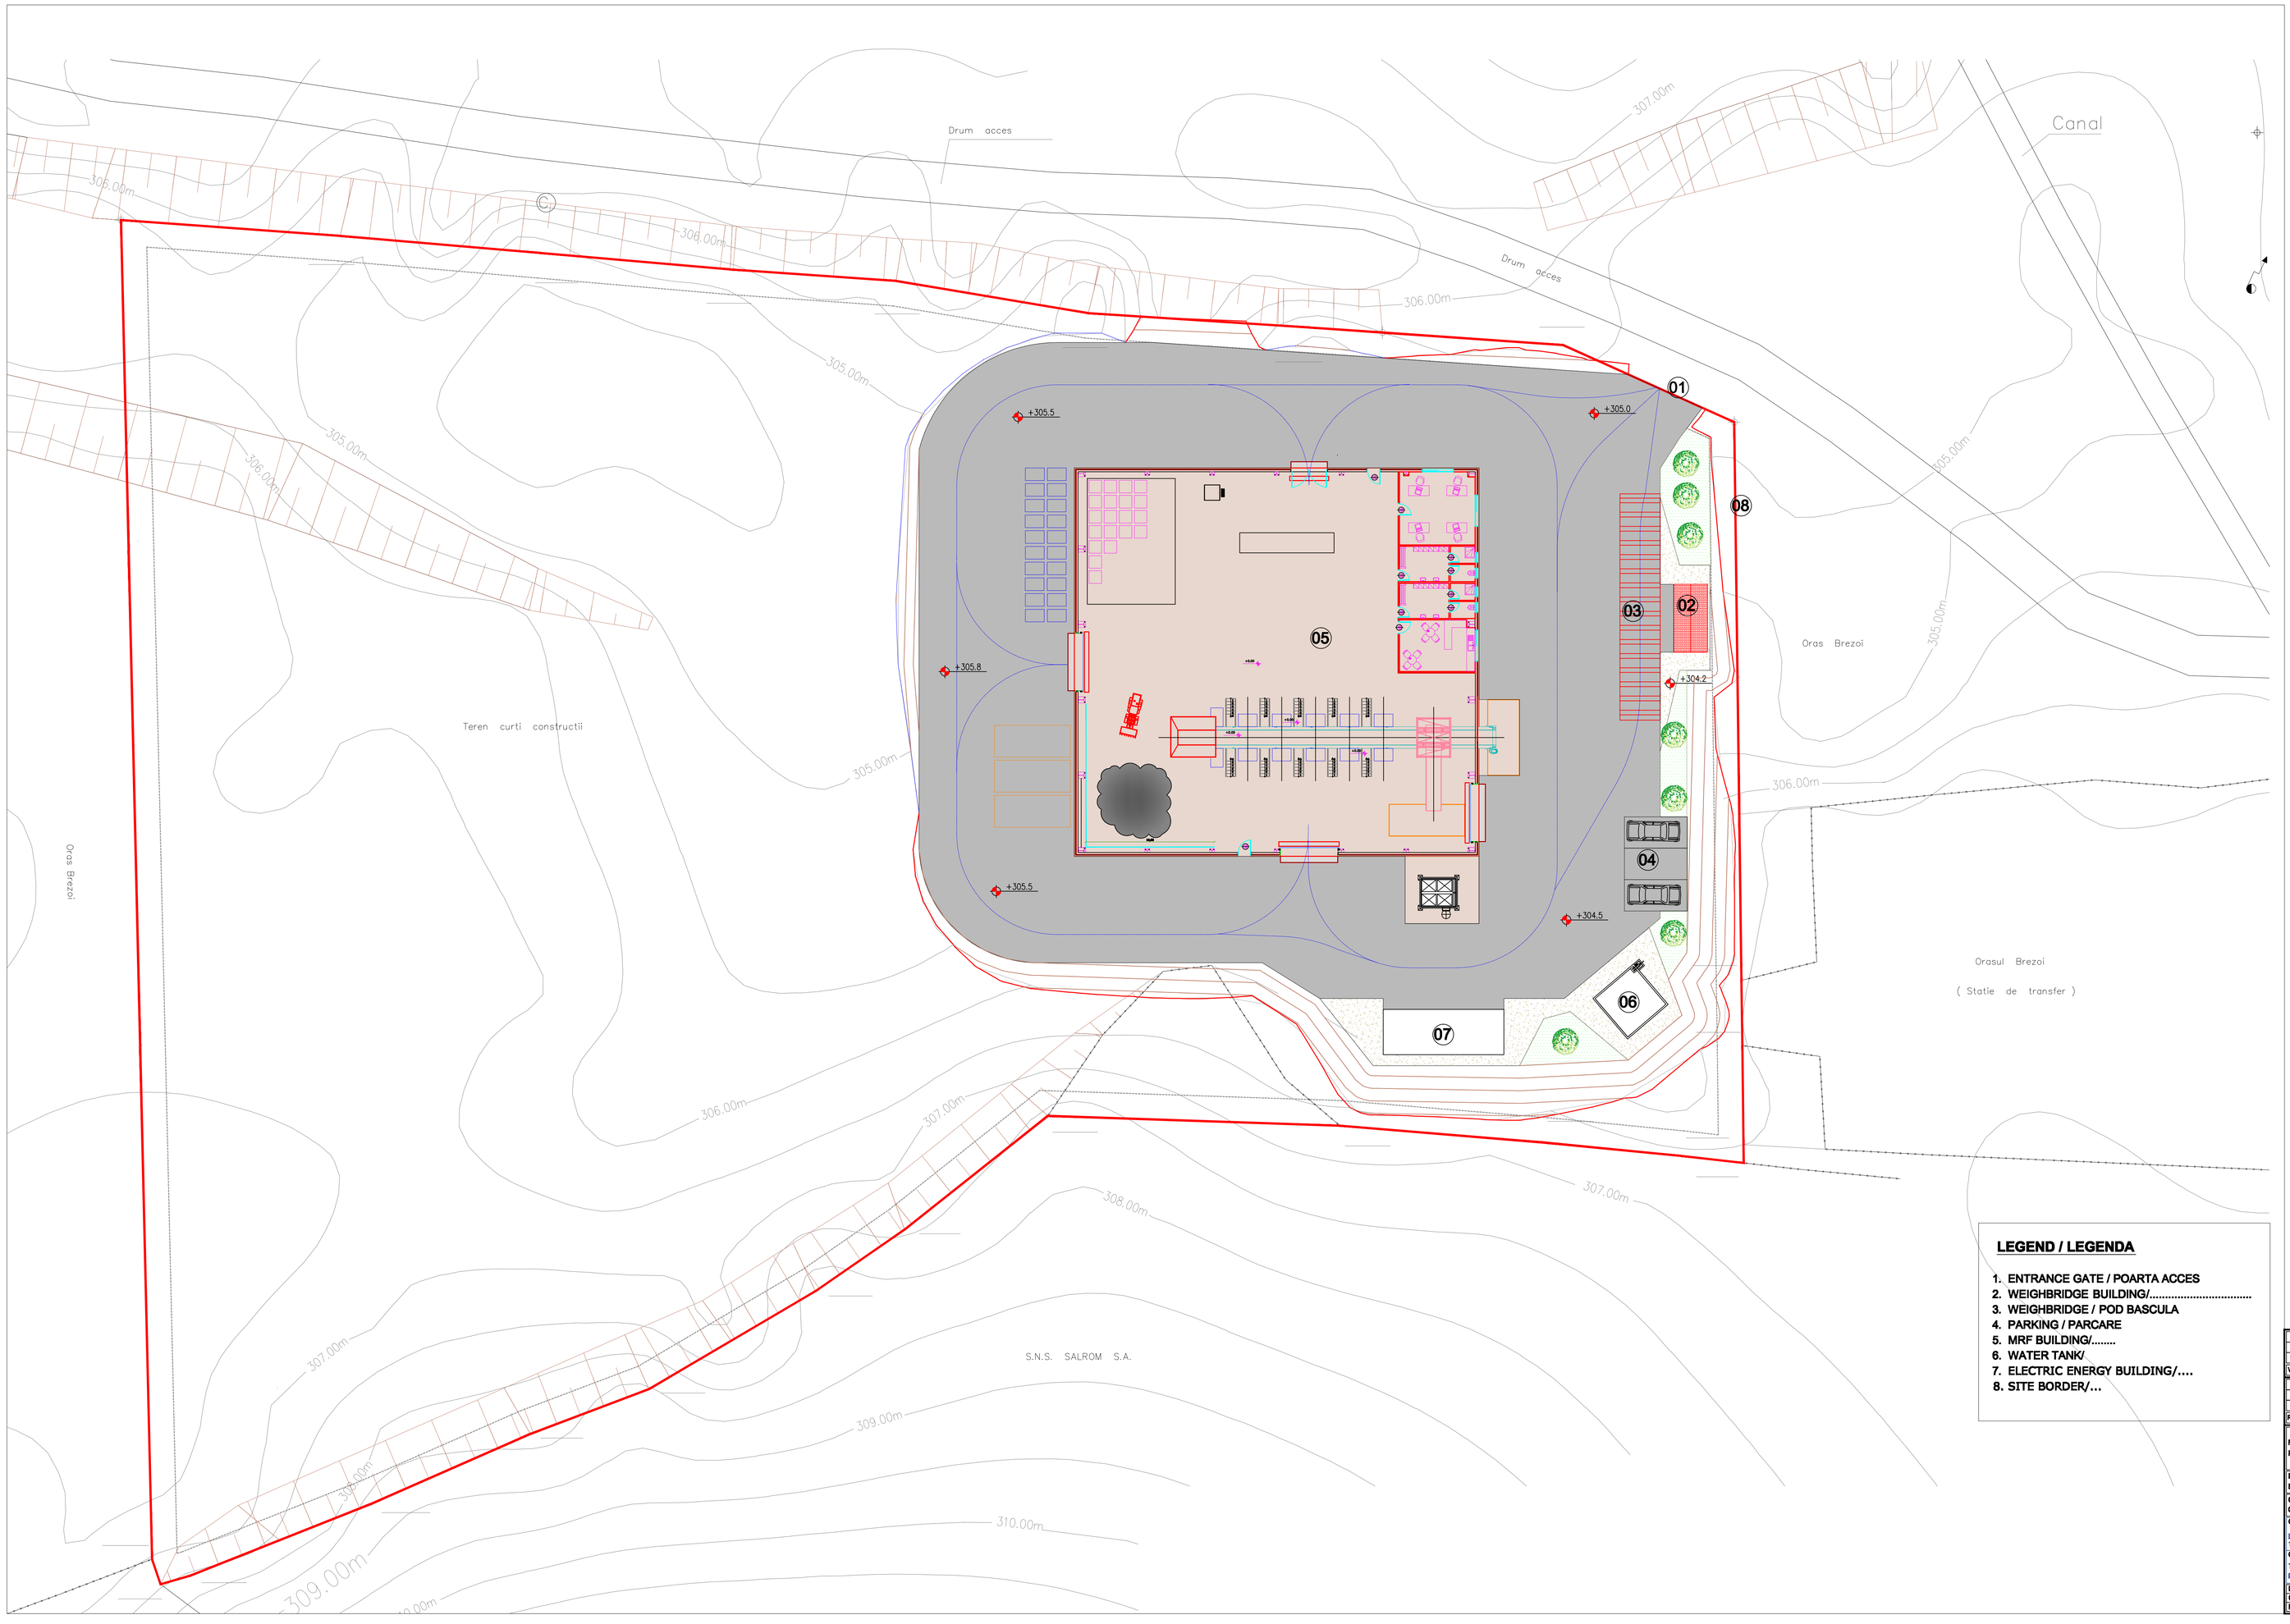


LEGEND / LEGENDA

1. ENTRANCE GATE / POARTA ACCES
2. WEIGHBRIDGE BUILDING/.....
3. WEIGHBRIDGE / POD BASCULA
4. PARKING / PARCARE
5. MRF BUILDING/.....
6. WATER TANK/
7. ELECTRIC ENERGY BUILDING/....
8. SITE BORDER/...

Verificator M.L.P.T.L.	Name/Nume	Signature/Semnatura	/Certificate	/ Referat / Expertiza nr. / Data
Revision no./Data (Revizia nr./Data)	Object of the revision (Obiectul reviziei)			Signature/Semnatura

Project: / Proiect:	TECHNICAL ASSISTANCE SOP ENVIRONMENT AXIS 5/ SUPPORT FOR "AM POS MEDIU" FOR PREPARING THE FINANCED PROJECTS PROPOLD THROUGH AXIS 2 FROM POS MEDIU- VALCEA COUNTY ASISTENTA TEHNICA -AXA 5 POS MEDIU / SPRIJIN PENTRU AM POS MEDIU IN VEDEREA PREGATIRII PORTOFOLIULUI DE PROIECTE FINANTATE PRIN AXA 2 DIN POS MEDIU-JUDETUL VALCEA
BENEFICIARY: / BENEFICIAR:	County Council Consiliul Judetean Valcea · European Union Uniunea Europeana · Government of Romania Guvernul Romaniei · Ministry of Environment and Forests Ministerul Mediului si Padurilor
CONSORTIUM: / CONSORTIU:	EPEM · ISPE
Object no. / Drawing Title: / Obiect nr. / Titlul planseI:	CENTRAL WASTE MANAGEMENT FACILITY FOR NONHAZARDOUS WASTE IN BREZOI - VALCEA COUNTY SORTING STATION - GENERAL LAYOUT INSTALATIE CENTRALA DE MANAGEMENT DESEURI PENTRU DESEURI NEPERICULOASE IN BREZOI, JUDETUL VALCEA STATIE DE SORTARE - PLAN GENERAL
Scale (Scara): 1:500 · Date (Data): 01.2011 · Phase (Faza): P.A.	
Cod proiect (Code project):	No. (Nr.): GL2
Designed (Proiectat): Theodoris Tsiliontis · Checked (Verificat): Anna Xanioti · Project Manager (Sef proiect): Konstantinos Chatzidiakhariou	